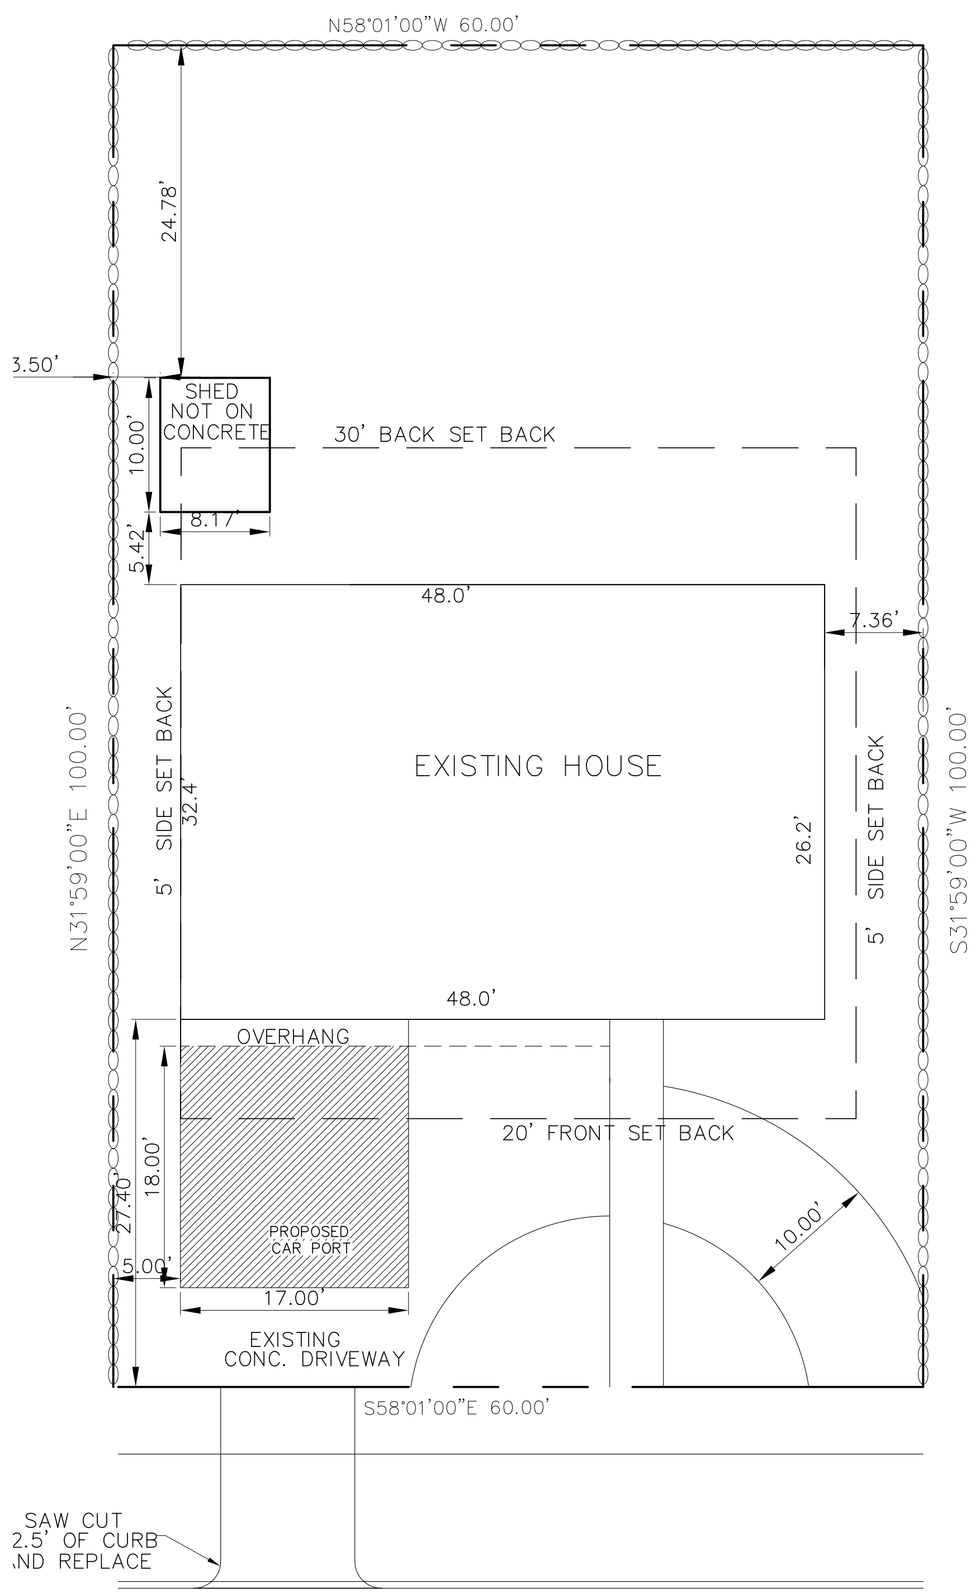

KINGMAN DR.

SITE PLAN

SCALE: 1/8 = 1'-0"

LIVING AREA	ZONING	SET BACK REQUIREMENT		
		FRONT	BACK	SIDE
1555 SF.	R3	20	20	5

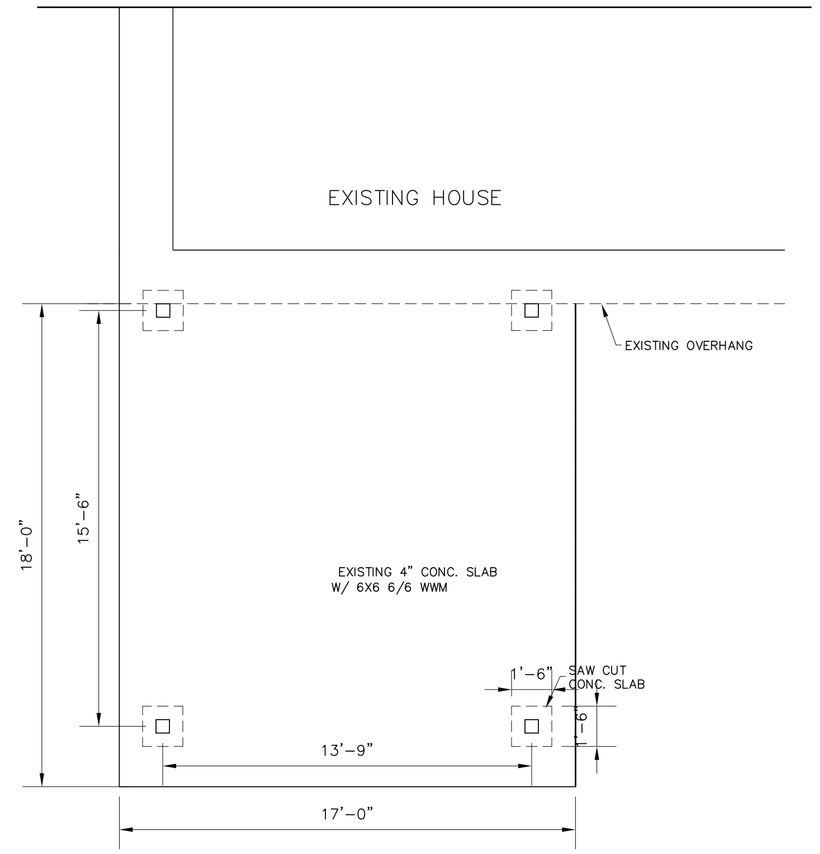

FLOOR PLAN

SCALE: 1/4 = 1'-0"

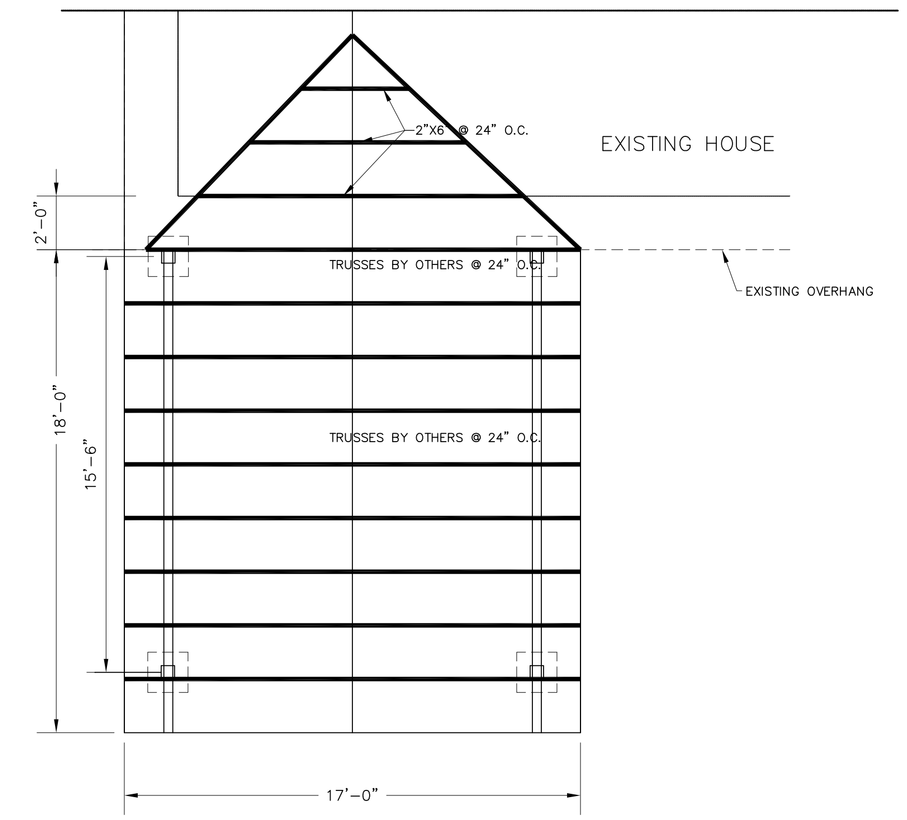

ROOF FRAMING PLAN

SCALE: 1/4 = 1'-0"

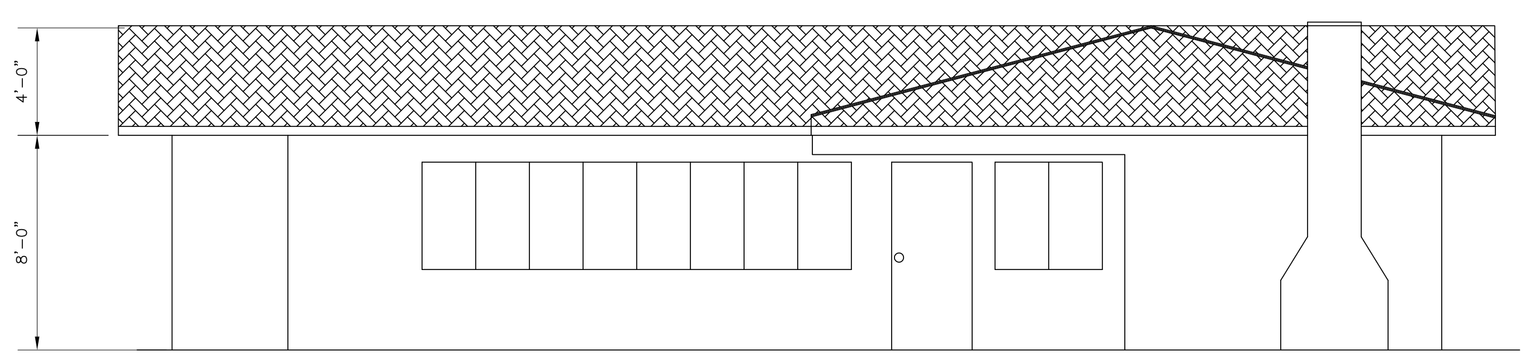

EXISTING REAR ELEVATION

SCALE: 1/4 = 1'-0"

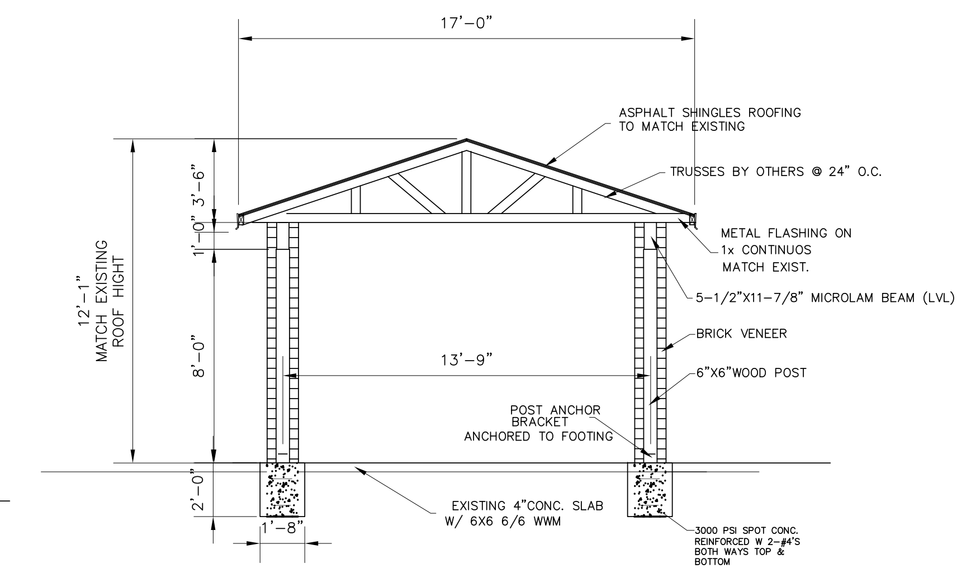

FRAMING FRONT SECTION

SCALE: 1/4 = 1'-0"

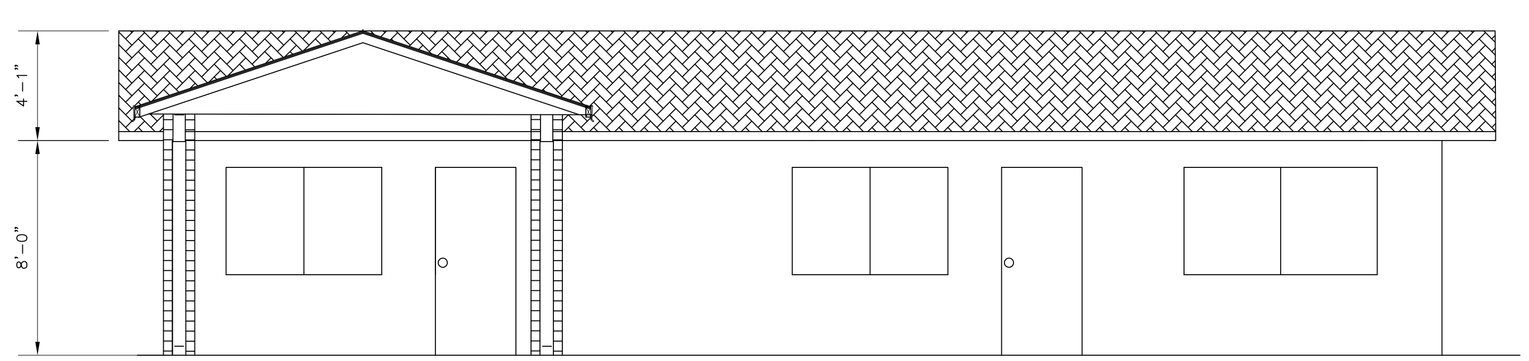

EXISTING FRONT ELEVATION

SCALE: 1/4 = 1'-0"

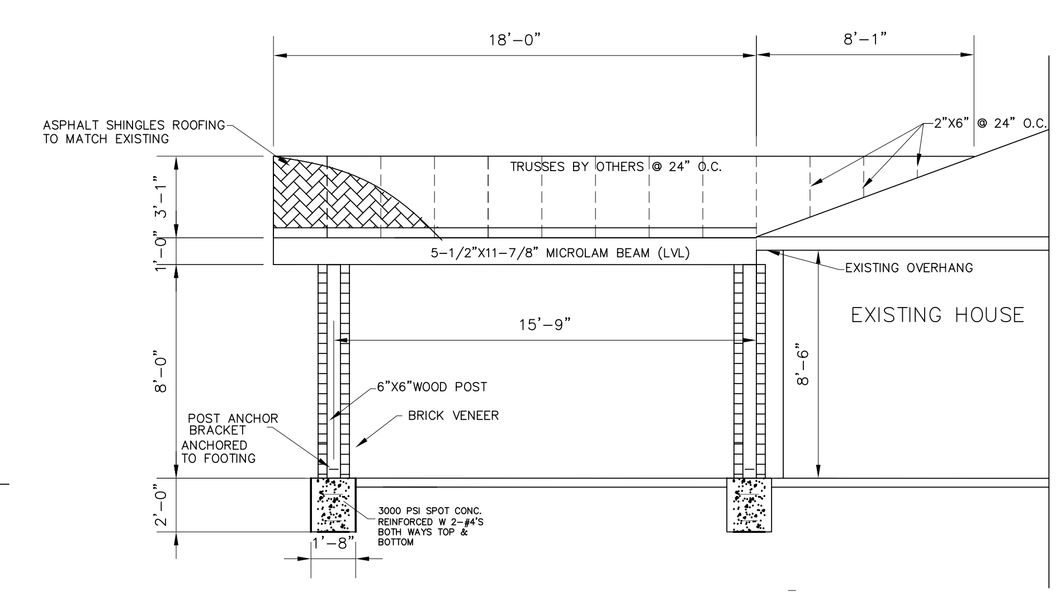

SIDE SECTION

SCALE: 1/4 = 1'-0"

REVISIONS

4-26-11

PROJECT ARCHITECT:

PROJECT NUMBER:

DRAWING BY:

DATE: 1-25-11

FILE:

OWNER

PROJECT NAME

NEW CARPORT

7319 KINGMAN.

EL PASO, TEXAS

SHEET TITLE

SITE PLAN + DETAILS

C-1

SHT. 01 OF 01