Item #4
Revised Site Plan

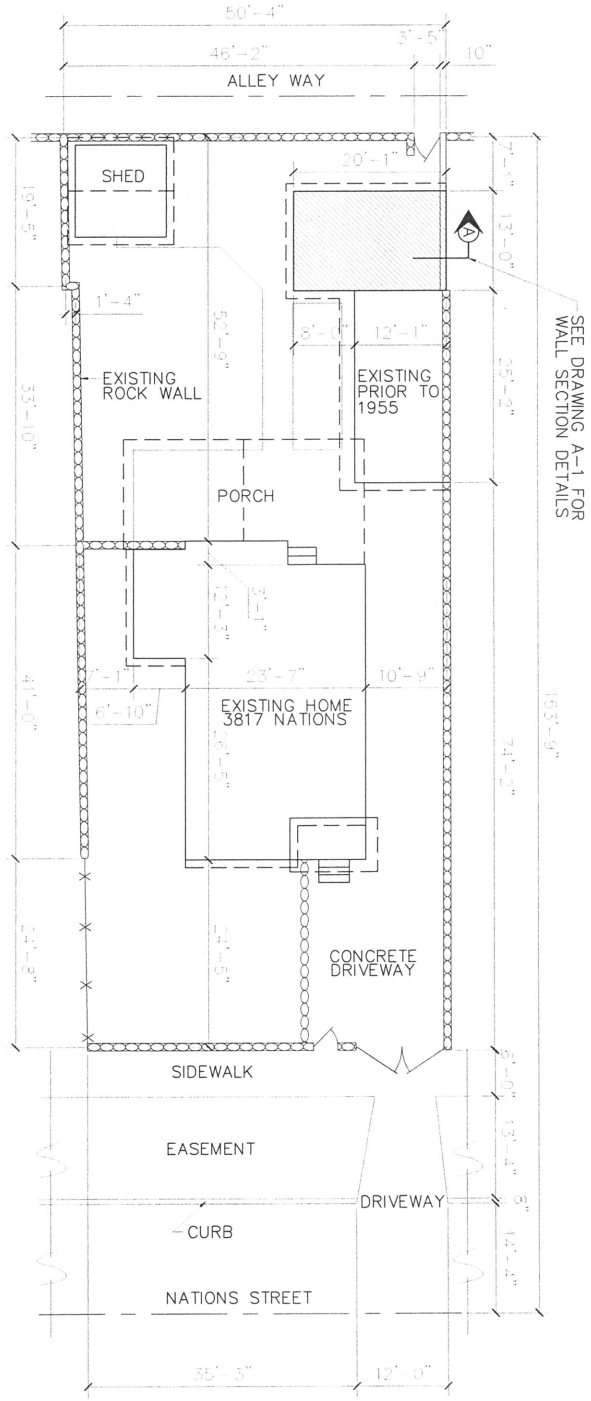

SITE PLAN
1/16"=1'-0"

Lot 9 & 10, Block 78, Grandview Addition to the City of El Paso, El Paso County, Texas

PROJECT:

BENJAMIN SANCHEZ
ADDITION TO EXISTING DWELLING
3817 NATIONS
EL PASO TX. 79930
SITE PLAN

DATE: 05-30-12
SCALE: 1/16"=1'-0"
CHECK BY:
APPROVED BY:
DRAWN BY: B. M.

REVISION
◇

SHEET 1 OF 2

S-1

Item #4
Revised Site Plan

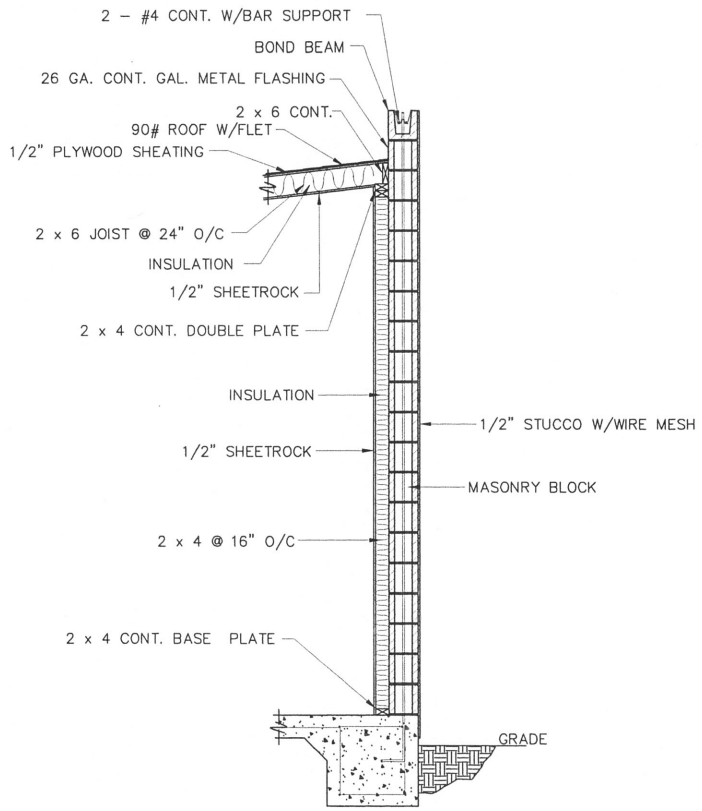

WALL SECTION – A

N.T.S.

Lot 9 & 10, Block 78, Grandview Addition to the City of El Paso, El Paso County, Texas

SHEET 2 OF 2

A–1

DATE: 06–06–12
SCALE: N.T.S.
CHECK BY:
APPROVED BY:
DRAWN BY: B. M.

REVISION

PROJECT:

BENJAMIN SANCHEZ
ADDITION TO EXISTING DWELLING
3817 NATIONS
EL PASO TX. 79930
WALL SECTION