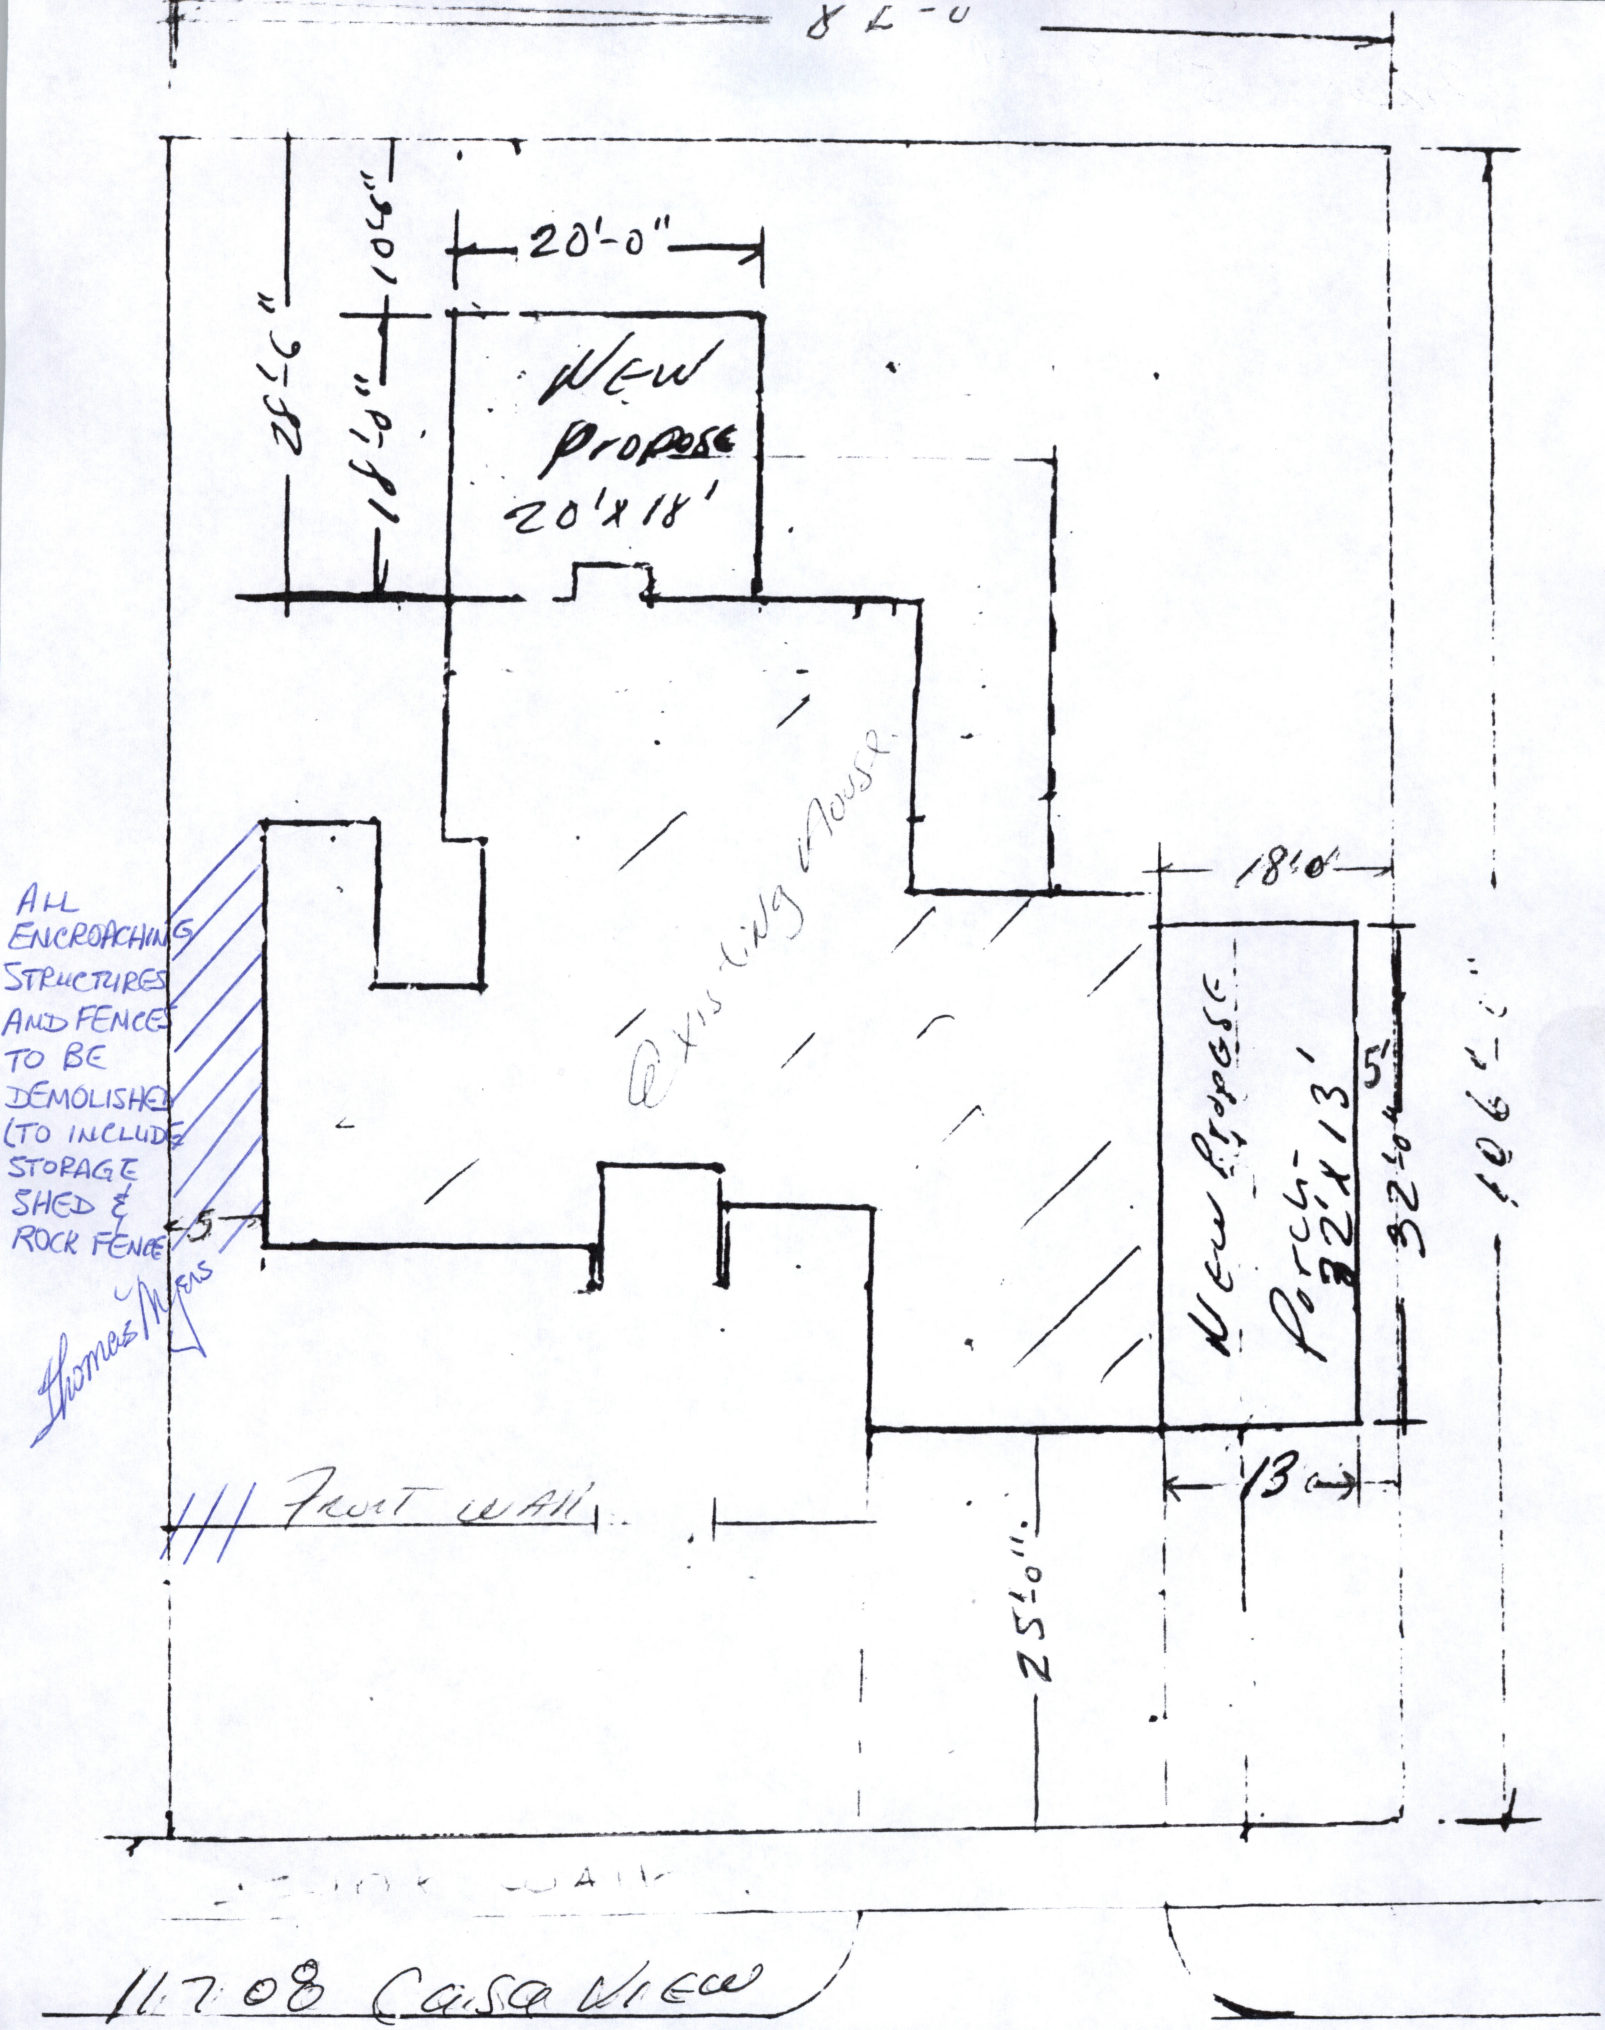
8'-0"
20'-0"
10'-6"
28'-6"
18'-0"
NEW PROPOSE 20'x18'
EXISTING HOUSE
18'-0"
ALL ENCROACHING STRUCTURES AND FENCES TO BE DEMOLISHED (TO INCLUDE STORAGE SHED & ROCK FENCE)
Thomas Myers
NEW PROPOSE PORCH 32'x13'
32'-0"
106'-0"
13'
FRONT WALL
25'-0"
11708 CASA VIEW