PATIO 46'0"
X 11'4"
ENCROACHING 524 SQ. FT.

ZONING
R-3A
45' COMBINE
FRONT 19.1"
BACK 14.5"
33.6"
- 45.0"
= 11.4"

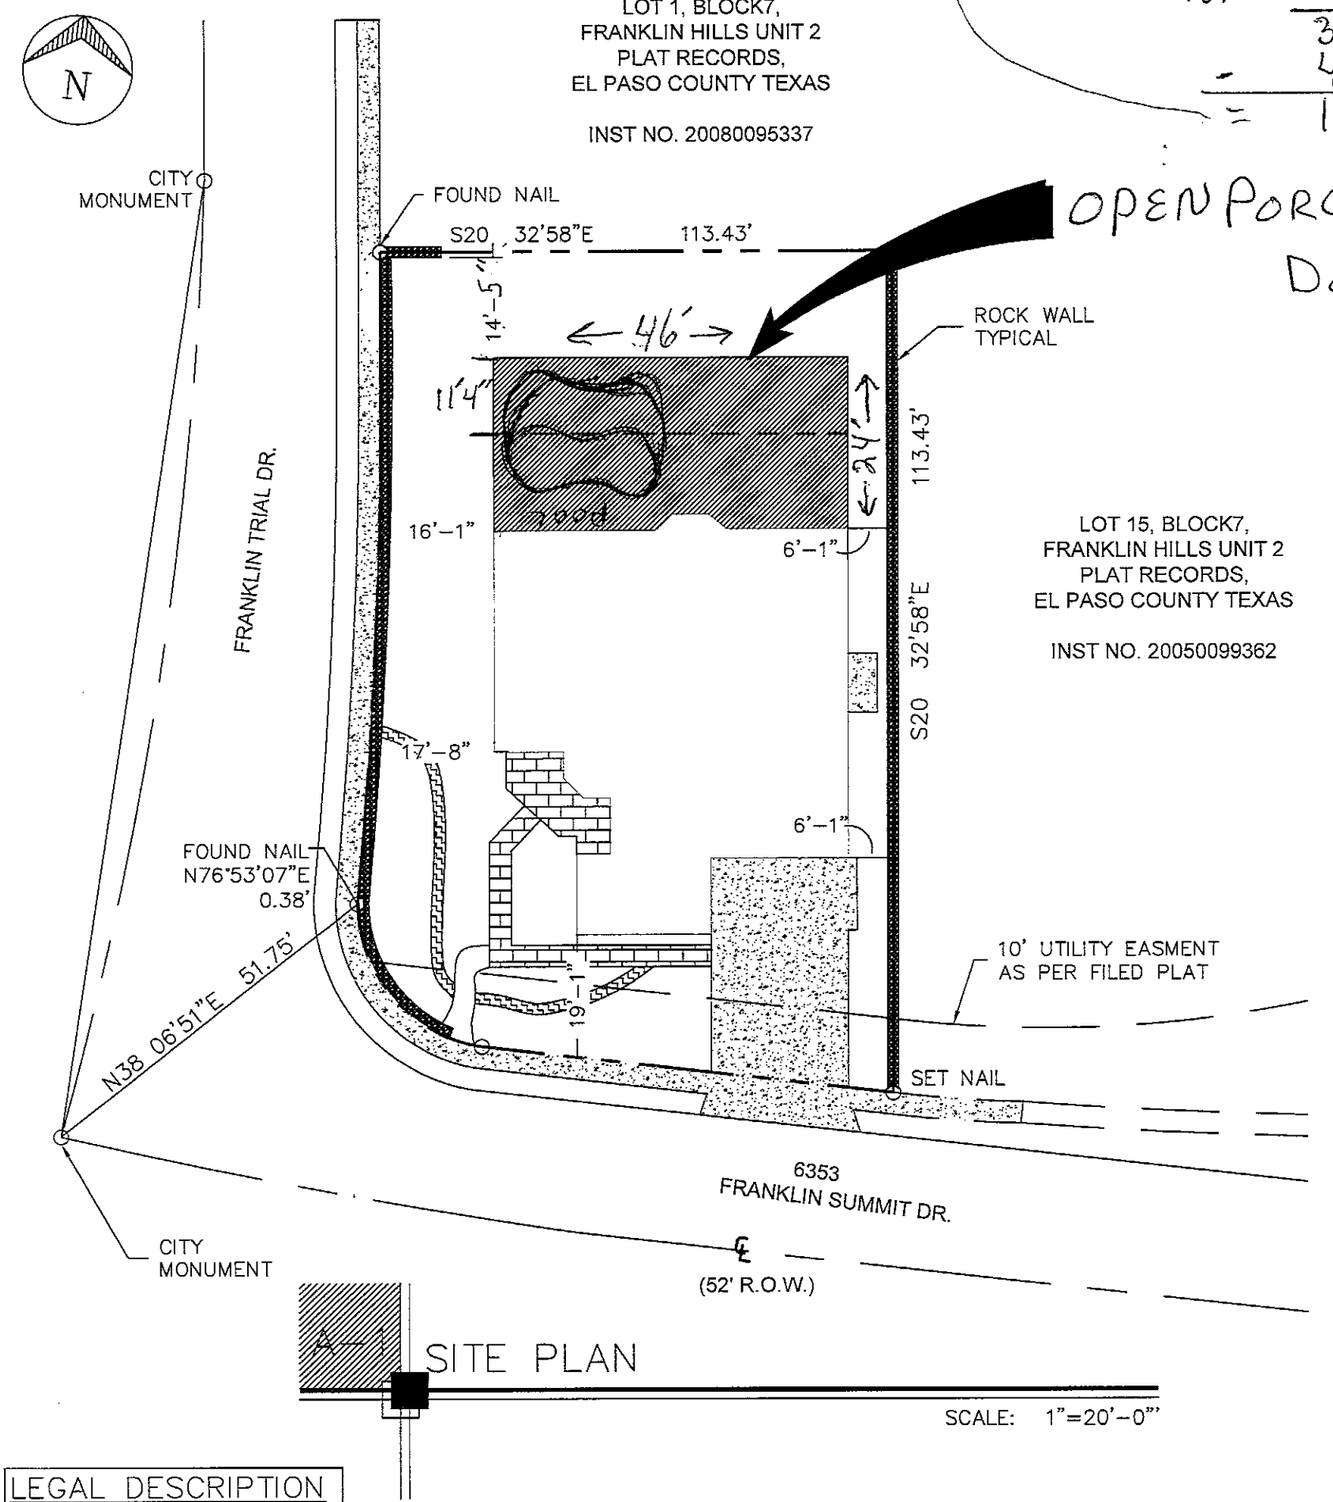

A-1 SITE PLAN

SCALE: 1"=20'-0"

LEGAL DESCRIPTION

LOT # 2 , BLOCK 7
FRANKILN HILLS UNIT TWO
CITY OF EL PASO
EL PASO COUNTY, TEXAS.
AREA 0.19 ACRES ±±

SHEET NUMBER A-1 No. 1 of 1

ARTchitecture
Architecture * Planning * Interior Design
415 W Ethel Rd., El Paso, Texas, 79932 Ph:(915)247-9096 – E-Mail: zimmo03220034@yahoo.com

Project : NEW ADDITION
MR. & MRS. TARANGO
RESIDENCE
6353 FRANKLIN SUMMIT DR. EL PASO, TX.

SHEET TITLE
SITEPLAN DETAILS

REVISIONS
REV.
REV.

Check By: *A.CAMPOS
Drawn By: *A.CAMPOS
Date Issued: 07/1/12
Sheet Scale: *SHTSCALE
Project No: *PROJNO
CAD File: *100308-DR