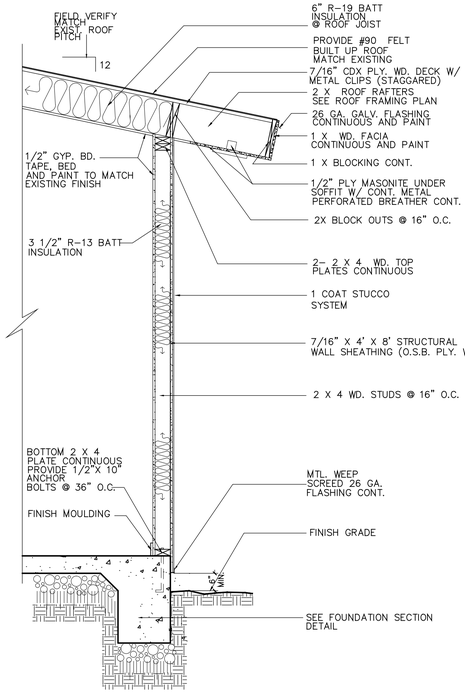

11 TYP. WALL SECTION

SCALE: 3/4" = 1'-0"

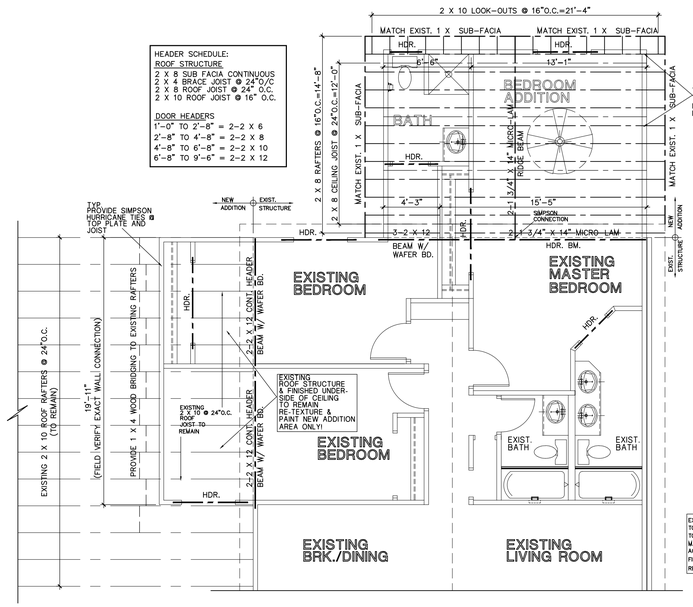

3 FRAMING PLAN

scale: 3/16"=1'-0"

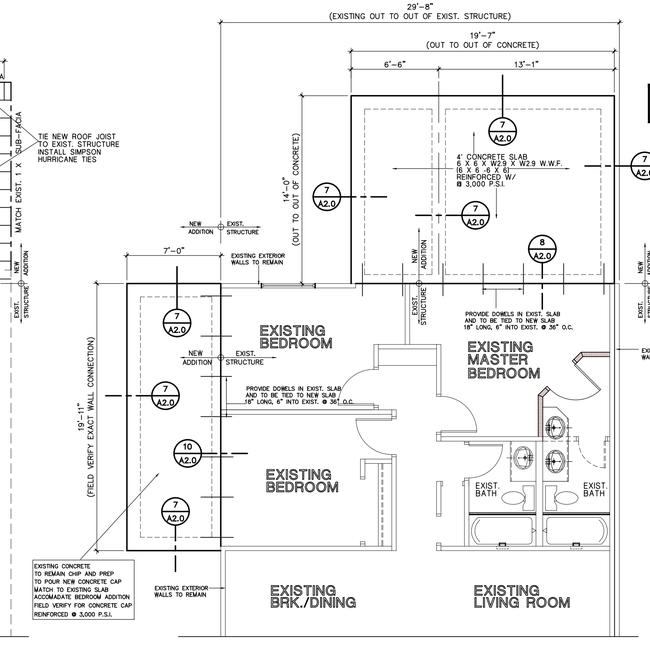

2 FOUNDATION PLAN

scale: 3/16"=1'-0"

NOTE:
HEATING AND COOLING WILL BE BROUGHT FROM THE SAME SYSTEM FROM EXISTING HOME.

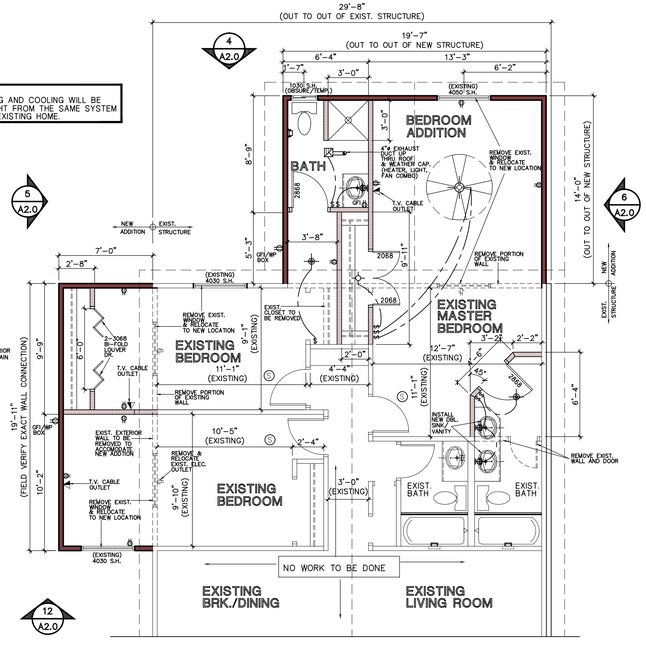

1 FLOOR PLAN IMPROVEMENTS

scale: 3/16"=1'-0"

WALL TYPE LEGEND:

- 2 X 4 WOOD STUDS @ 16" O/C W/ 1/2" GYP. BD. ON INTERIOR BOTH SIDES PROVIDE 1/2" WATER RESISTANT GYP.
  NOTE: PROVIDE 2 X 6 WD. STUDS AND WATER RESISTANT GYP. BD. BEHIND ALL WET WALLS.
- 2 X 4 WOOD STUDS @ 16" O.C. W/ 1/2" GYP. BD. ON INTERIOR FACE AND 1/2" EXTERIOR SHEATHING W/ 1 COAT UNICOAT EXTERIOR STUCCO SYSTEM
  PROVIDE R-13 FOIL FACE BATT, 3 1/2" THICK AS PER ASTM C665 INSULATION. ALL GYP. BD. TO BE SCREWED.
- EXISTING EXTERIOR/INTERIOR WALLS TO REMAIN

ABBREVIATIONS:

SW – SLIDING WINDOW
TG – TEMPERED GLASS/SAFETY GLASS
SH/ W – SINGLE HUNG WINDOW
SL. GL.- SLIDING GLASS DOOR
FW.- FIXED SIDLITE WINDOW
OG- OBSCURE GLASS
R & S - ROD & SHELF

NOTE:
ALL DIMENSIONS ARE FROM EDGE OF CONCRETE, EDGE OF STUDS, CENTER LINE OF COLUMN.

ACCESSORIES LEGEND:

SYMBOL	ABB.	
	CA	CABLE/ T.V. HOOK-UP
	S	SMOKE ALARM W/ BATTERY BACK-UP
	TJ	TELEPHONE /COMPUTER DATA JACK

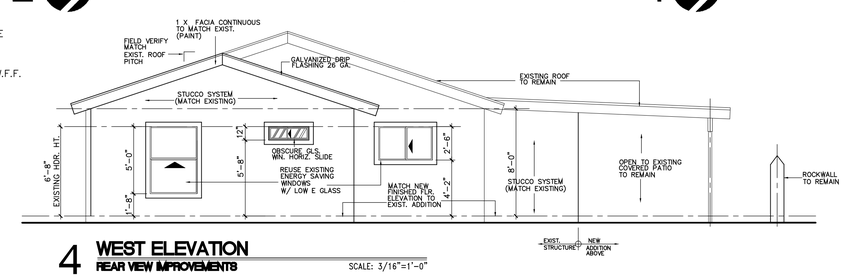

4 WEST ELEVATION

REAR VIEW IMPROVEMENTS

SCALE: 3/16"=1'-0"

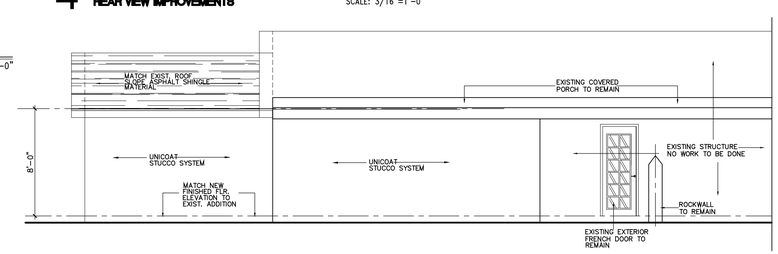

5 SOUTH ELEVATION

RIGHT VIEW IMPROVEMENTS

SCALE: 3/16"=1'-0"

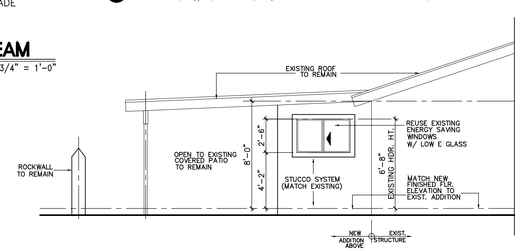

12 EAST ELEVATION

FRONT VIEW IMPROVEMENTS

SCALE: 3/16"=1'-0"

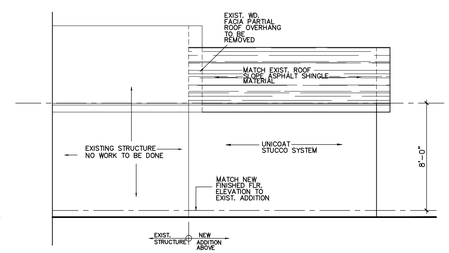

6 NORTH ELEVATION

LEFT VIEW IMPROVEMENTS

SCALE: 3/16"=1'-0"

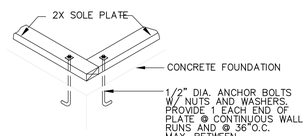

SOLE PLATE ANCHORAGE DETAIL

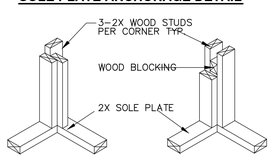

CORNER DETAILS - EXTERIOR WALLS

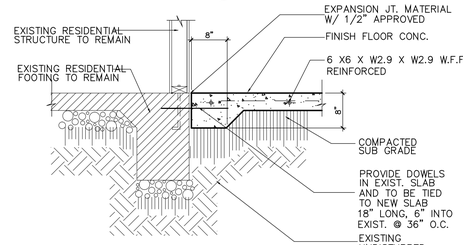

8 TYP. FOOTING DETAIL

SCALE: 1/2" = 1'-0"

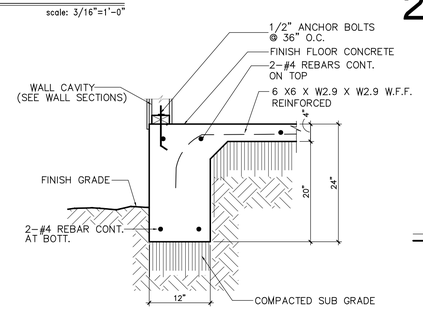

7 TYP. FOOTING DETAIL

SCALE: 1/2" = 1'-0"

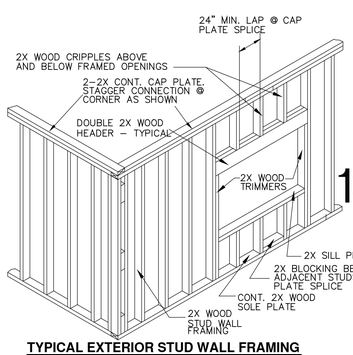

TYPICAL EXTERIOR STUD WALL FRAMING

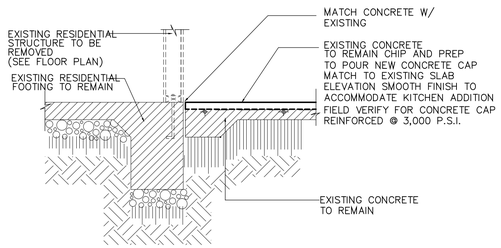

10 MODIFIED EXISTING CONC. FTG.

SCALE: 3/4" = 1'-0"

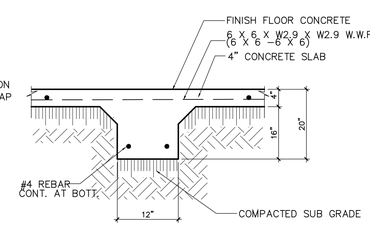

9 INTERIOR PERIMETER GRADE BEAM

SCALE: 3/4" = 1'-0"

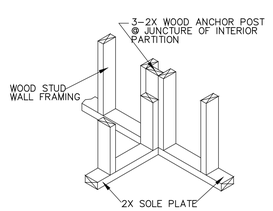

CONNECTION OF INTERIOR TO EXTERIOR WALL

BEDROOM ADDITION FOR:

Rodolfo Jr & Ana Ramirez

11256 Skipper Drive El Paso, Texas

SHEET TITLE
FLOOR PLAN ADDTIONS
WALL SECTION, EXTERIOR ELEVATIONS

MASTER PLAN DESIGNS
architectural designs ■ planning ■ interior design ■ landscape design
2318 MYRTLE AVE. ■ EL PASO, TEXAS 79902 ■ (915) 544-8907

Drawn: ERIC MADRIGAL	Scale: 1/8"= 1'-0"
Checked: ERIC MADRIGAL	Project no. A2.0012013Ramirez
Date: 10/26/13	Cad File:
	Sheet A2.0 of sheets