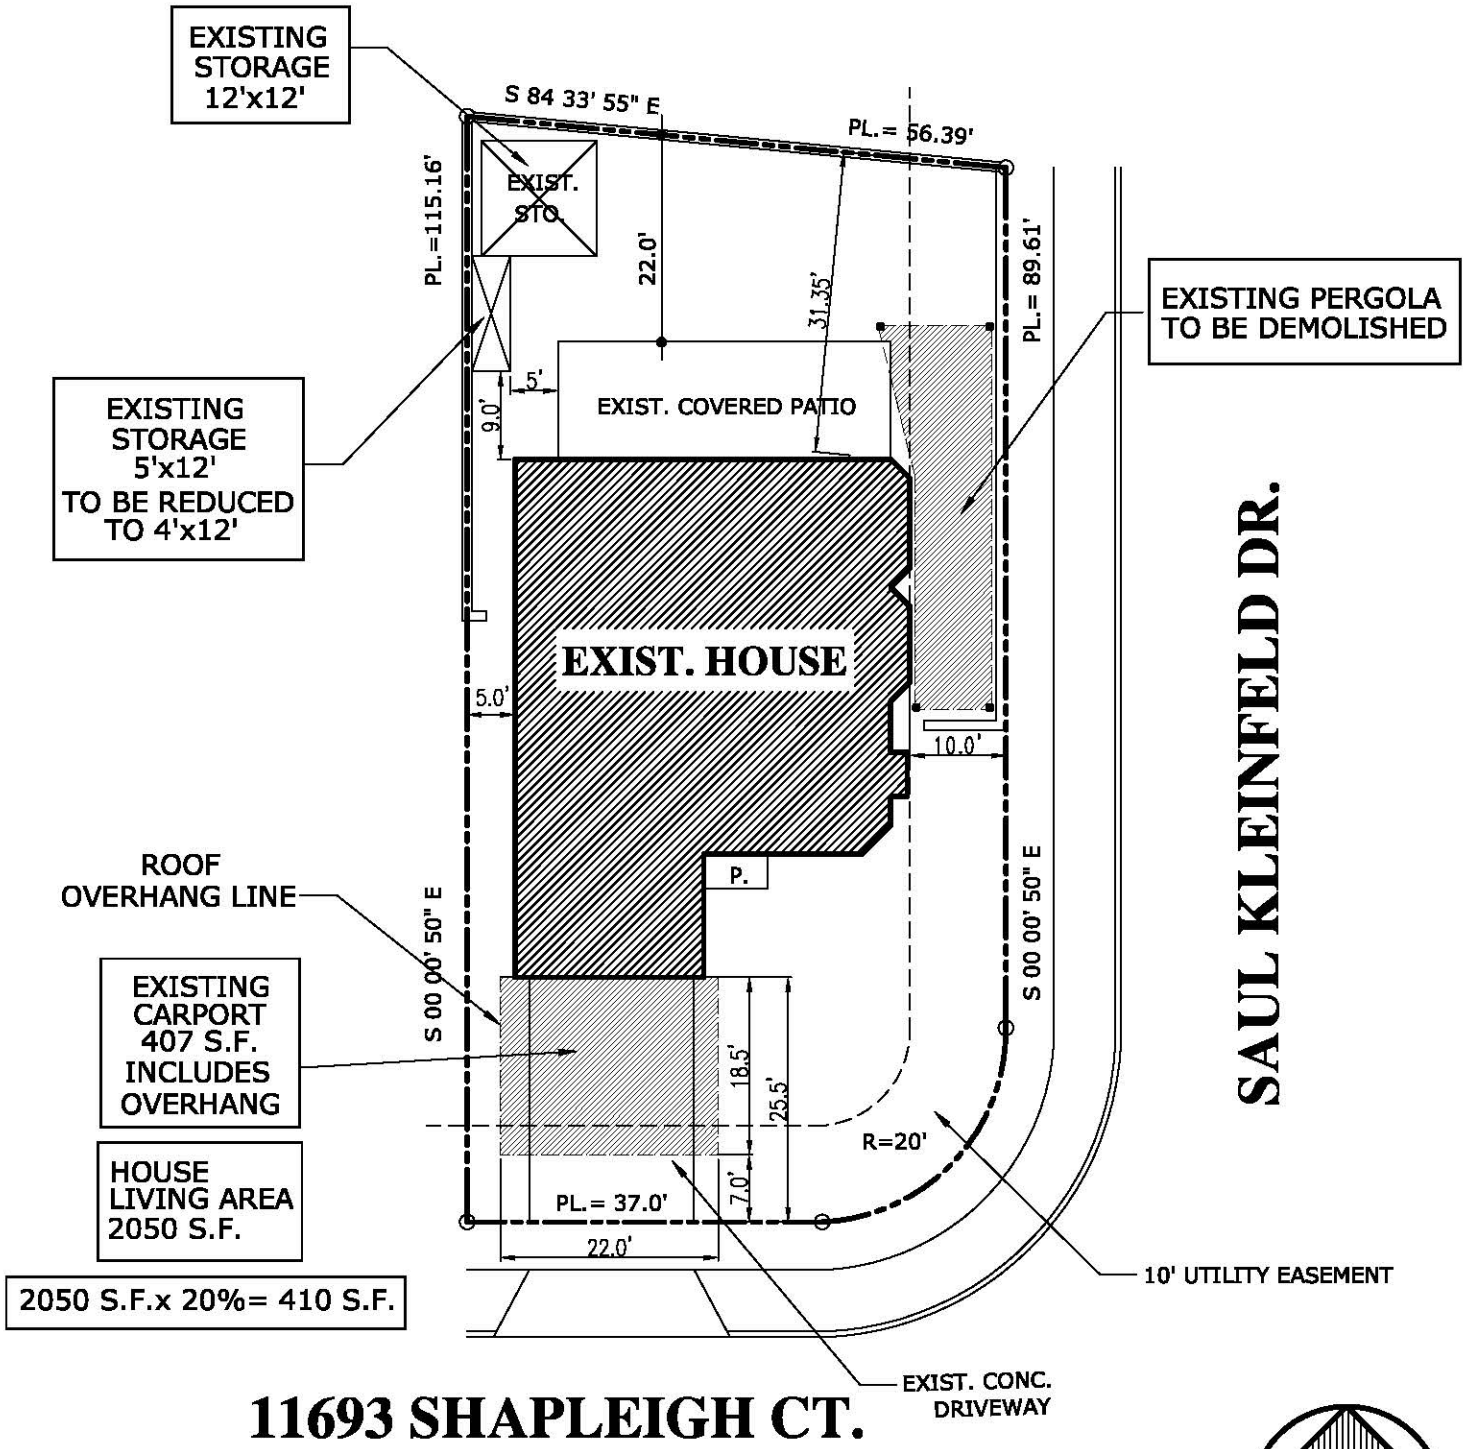

11693 SHAPLEIGH CT.

VISTA HILLS
UNIT-23
LOT-18 BLOCK-82

NORTH
SC:1"=20'

PROPOSED SITE PLAN

DATE: 09-04-14